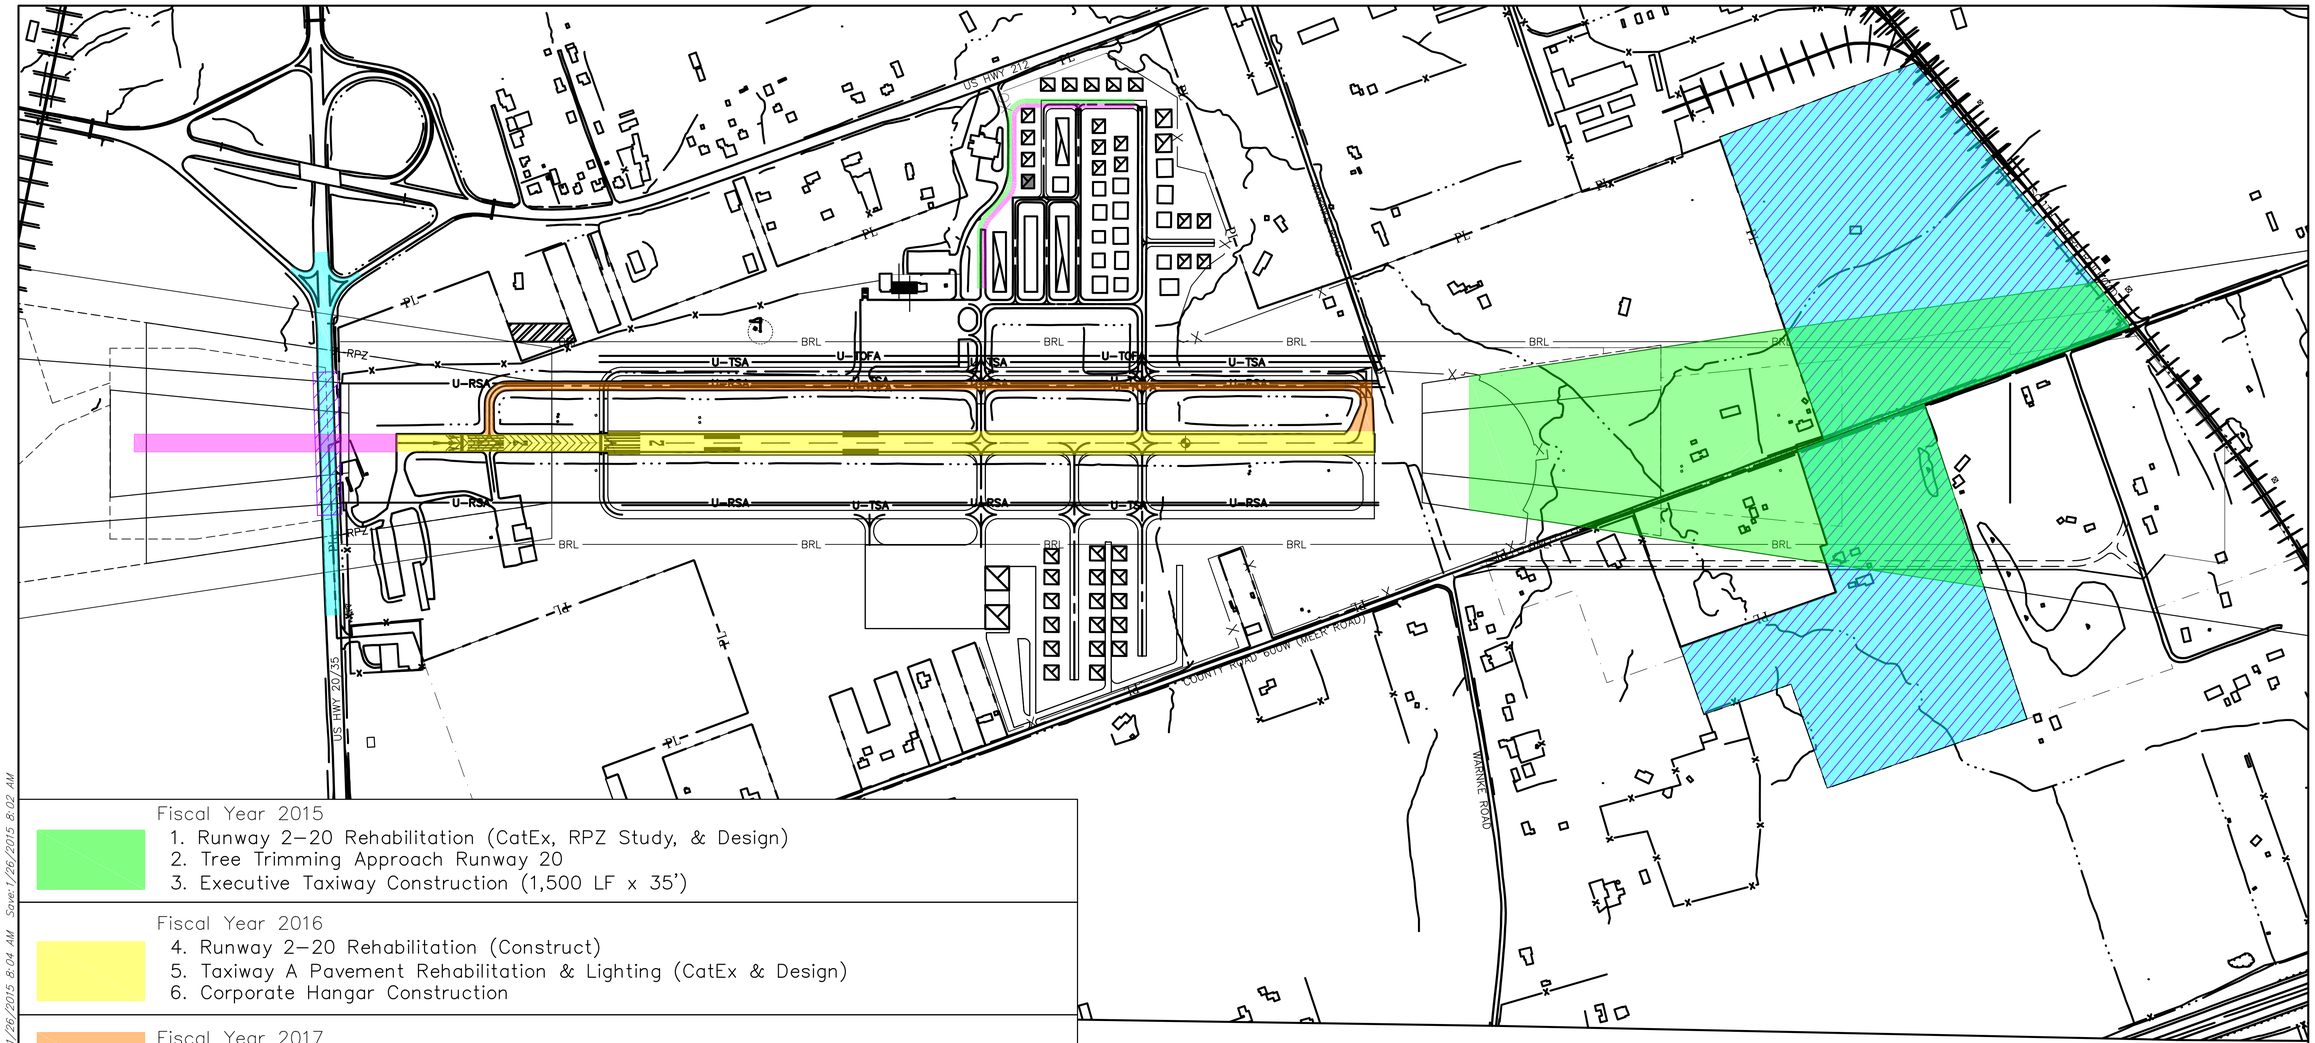

Fiscal Year 2015
1. Runway 2–20 Rehabilitation (CatEx, RPZ Study, & Design)
2. Tree Trimming Approach Runway 20
3. Executive Taxiway Construction (1,500 LF x 35')

Fiscal Year 2016
4. Runway 2–20 Rehabilitation (Construct)
5. Taxiway A Pavement Rehabilitation & Lighting (CatEx & Design)
6. Corporate Hangar Construction

Fiscal Year 2017
7. Taxiway A Pavement Rehabilitation & Lighting (Construct)
8. Improve Runway 2 RSA / RPZ – Remove State Road 20 (Catex & Design)

Fiscal Year 2018
9. Improve Runway 2 RSA / RPZ – Remove State Road 20 (Construction Phase 1 – Lower Road)
10. ALP Update

Fiscal Year 2019
11. Improve Runway 2 RSA / RPZ – Remove State Road 20 (Construction Phase 2 – Enclose Road)
12. Extend Runway 2–20 1,100' (Environmental and Design)
13. Reimburse Existing Airport Parcels 42 & 53

Fiscal Year 2020
14. Executive Taxiway Construction
15. Runway 2–20 Extension

300' 150' 0' 300'

SCALE: 1" = 300'
JANUARY 2001
MAGNETIC DECLINATION
3° 22' W

RECOMMENDED FOR APPROVAL:
DESIGN ENGINEER DATE

DESIGNED: PAS DRAWN: CTR
CHECKED: PAS CHECKED: PAS

Headquarters
8450 WESTFIELD BLVD., SUITE 300
INDIANAPOLIS, IN. 46240-8302
TEL 317-713-4615
FAX 317-713-4616
www.BFSEngr.com

Butler Fairman & Seufert
CIVIL ENGINEERS

Branch Locations
FORT WAYNE 260-459-1532
JEFFERSONVILLE 812-285-0590
LAFAYETTE 765-423-5602
MERRILLVILLE 219-769-2333
PLAINFIELD 317-839-3242

HORIZONTAL SCALE	BRIDGE FILE
1" = 300'	5512
VERTICAL SCALE	DESIGNATION
SURVEY BOOK	SHEET
	01 OF 01
CONTRACT	PROJECT

BFS NO. 5512.9800

U:\5512\MOC 2015-2020 CIP\2015-2020 CIP.dwg Brian Eisenbroek Plot:1/26/2015 8:04 AM Save:1/26/2015 8:02 AM